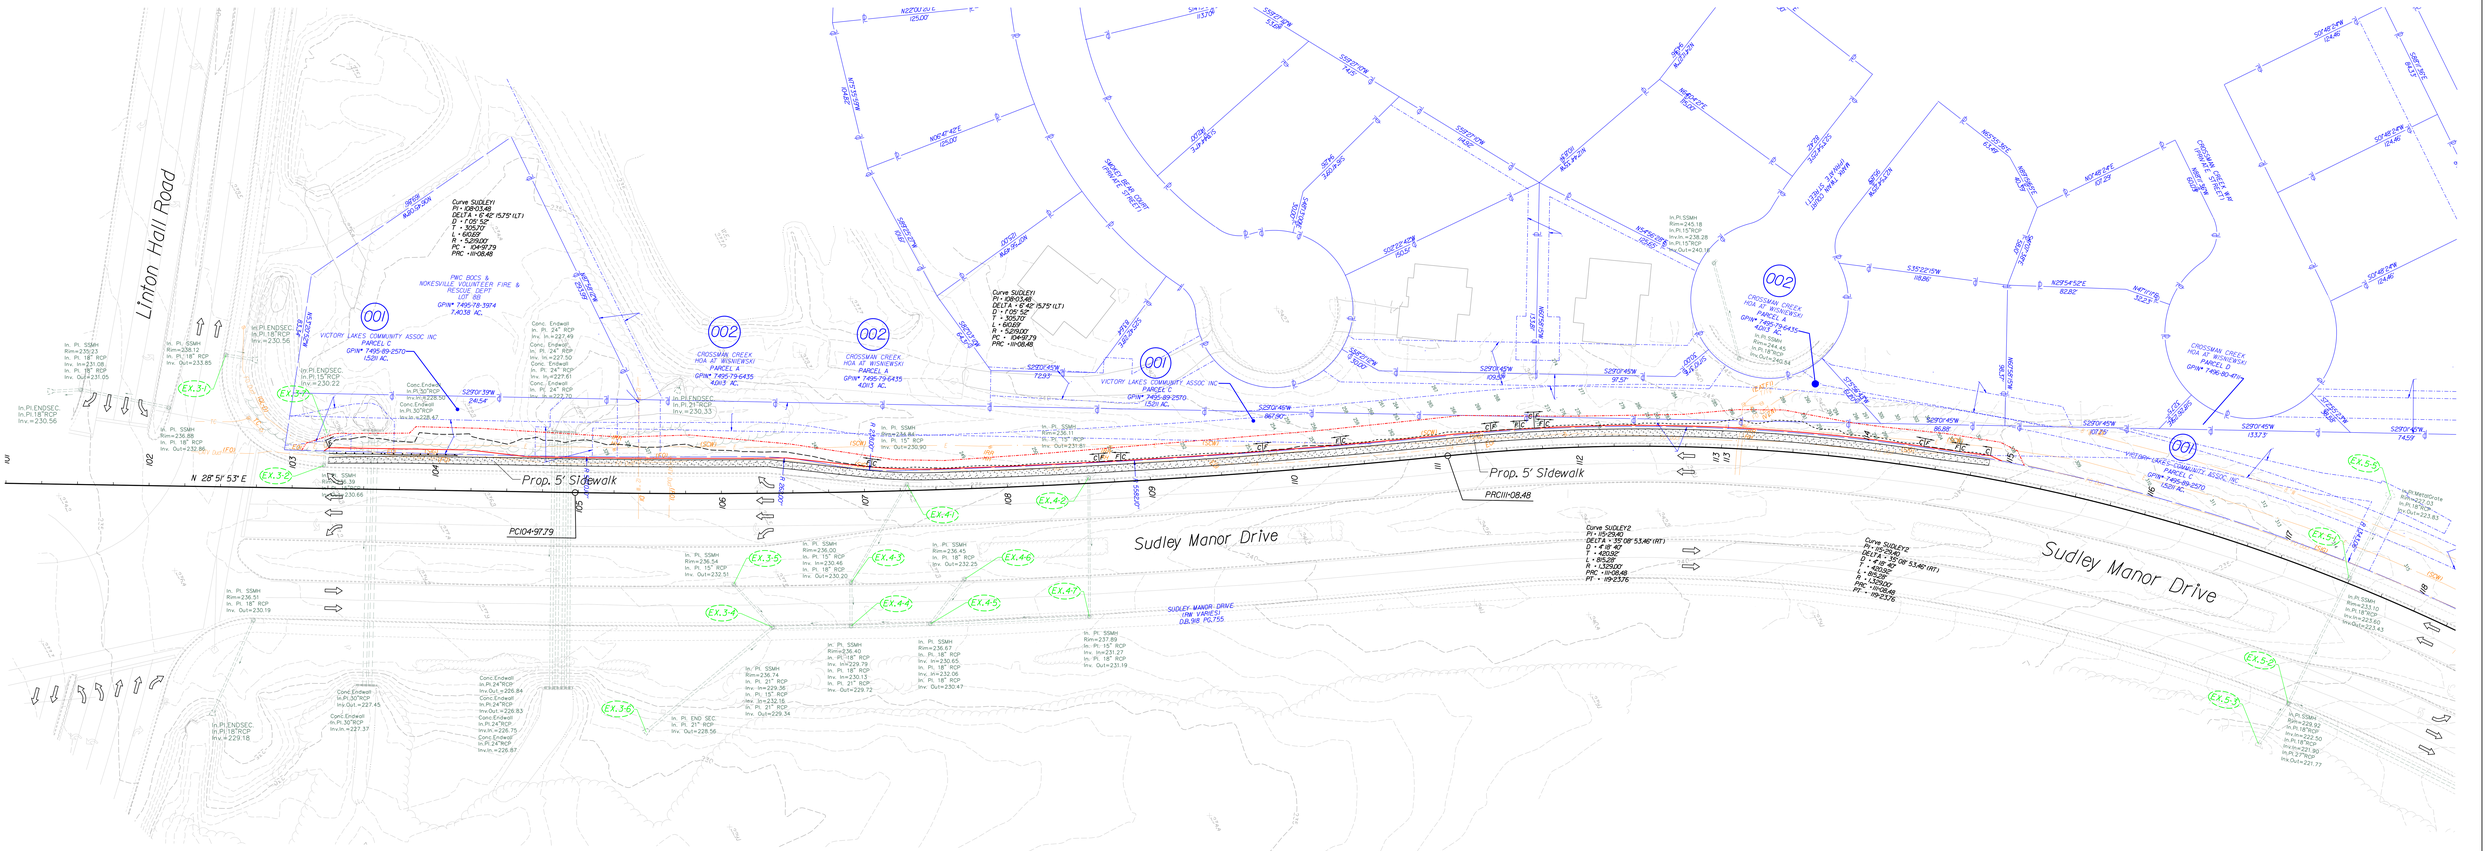

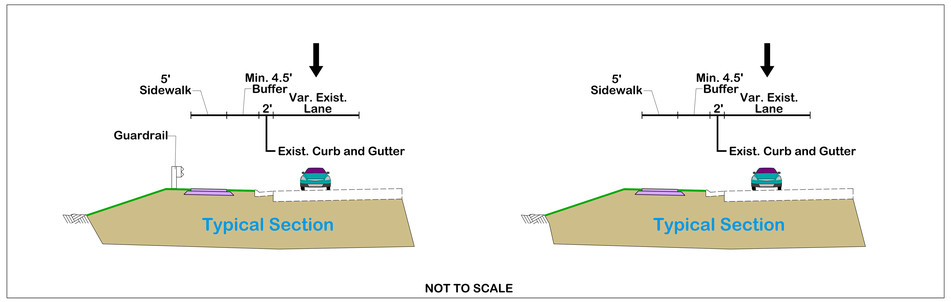

Sudley Manor Drive Sidewalk

Project Design Exhibit

Dewberry

C ..... Denotes Construction Limits In Cuts

F ..... Denotes Construction Limits In Fills

Denotes Concrete

October, 2023